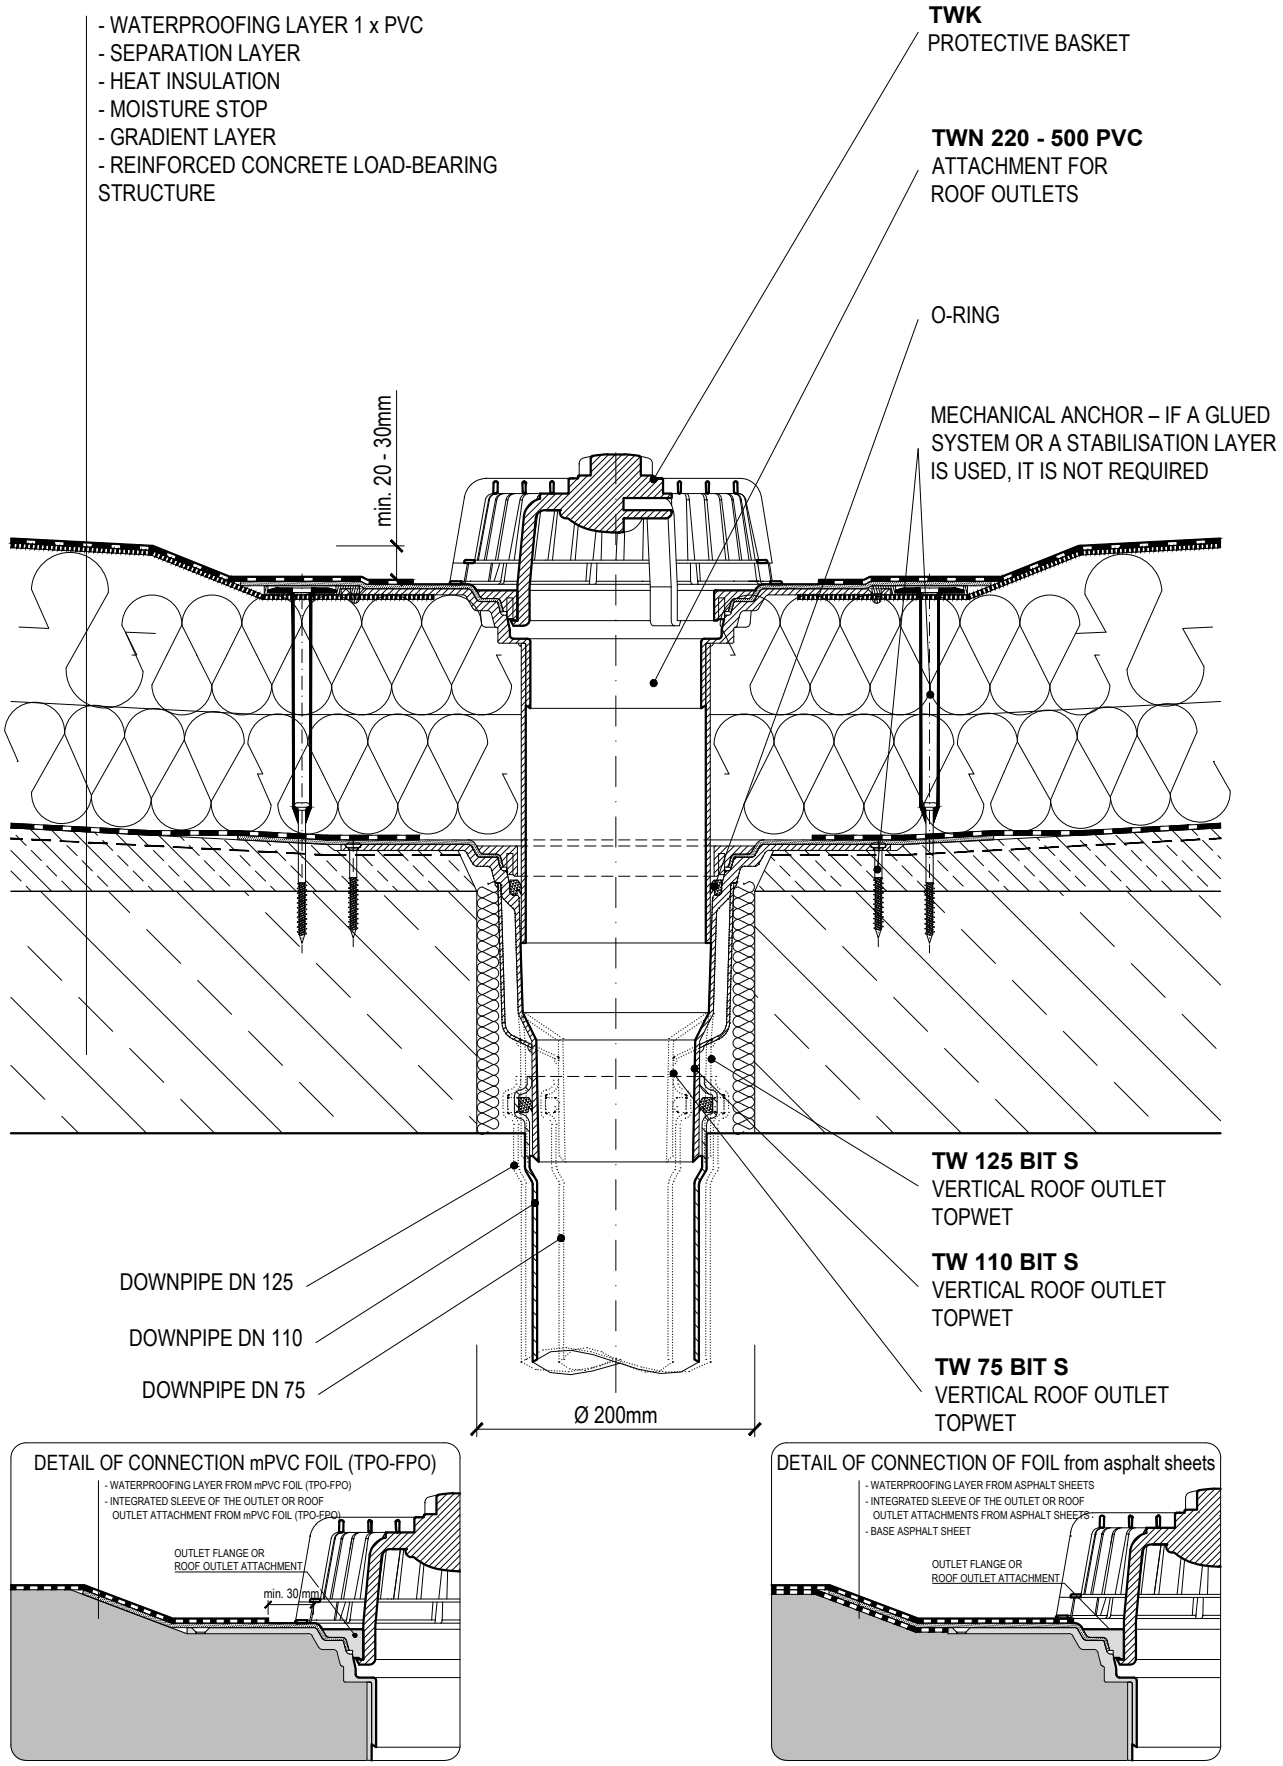

Name	**DETAIL OF THE ROOF OUTLET FIT**
Type	SINGLE-DECK HEAT INSULATED UNLOADED ROOF
Construction	REINFORCED CONCRETE
Components	TW 110 BIT S, TWN 220 PVC
Scale	1:5

TOPWET® SYSTEMS FOR DRAINAGE OF FLAT ROOFS

info@topwet.cz **www.topwet.cz**